INSTALLATION DETAILS

IBOARD MAX Phenolic Foam Insulation - Brick Cavity Application (V0626)

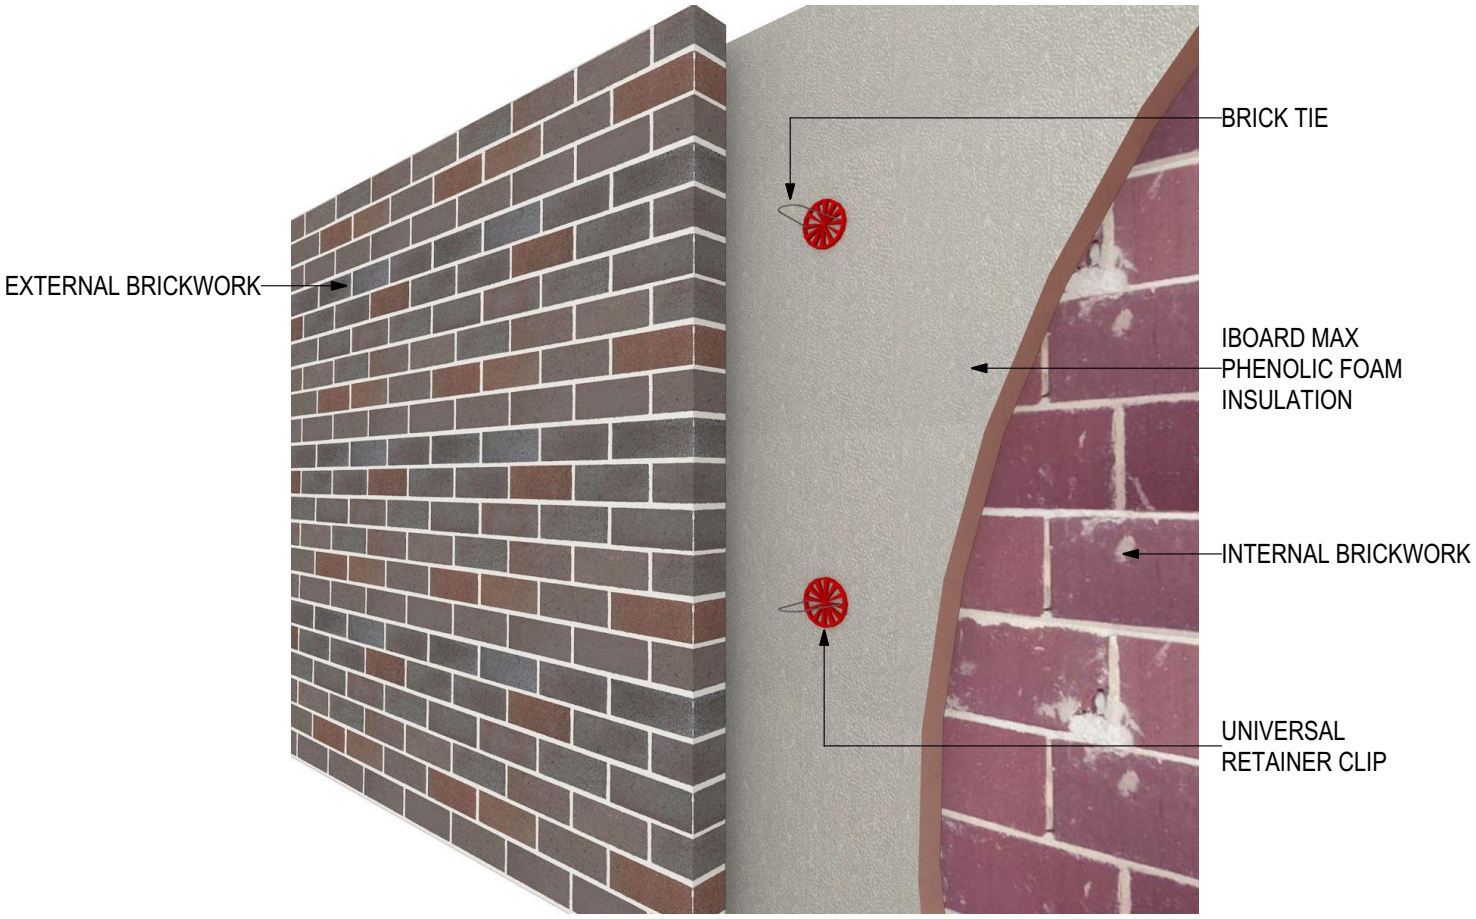

Blue Chip Group Pty Ltd – Copyright © 2022 Blue Chip Group Pty Ltd. All Rights Reserved.
Phone 1300 945 123 **Email** sales@bluechipgroup.net.au **Disclaimer** www.bluechipgroup.net.au/legal

D.01 - CAVITY BRICK WALL (SCALE 1:5)

IBOARD MAX Phenolic Foam Insulation - Brick Cavity Application (V0626)

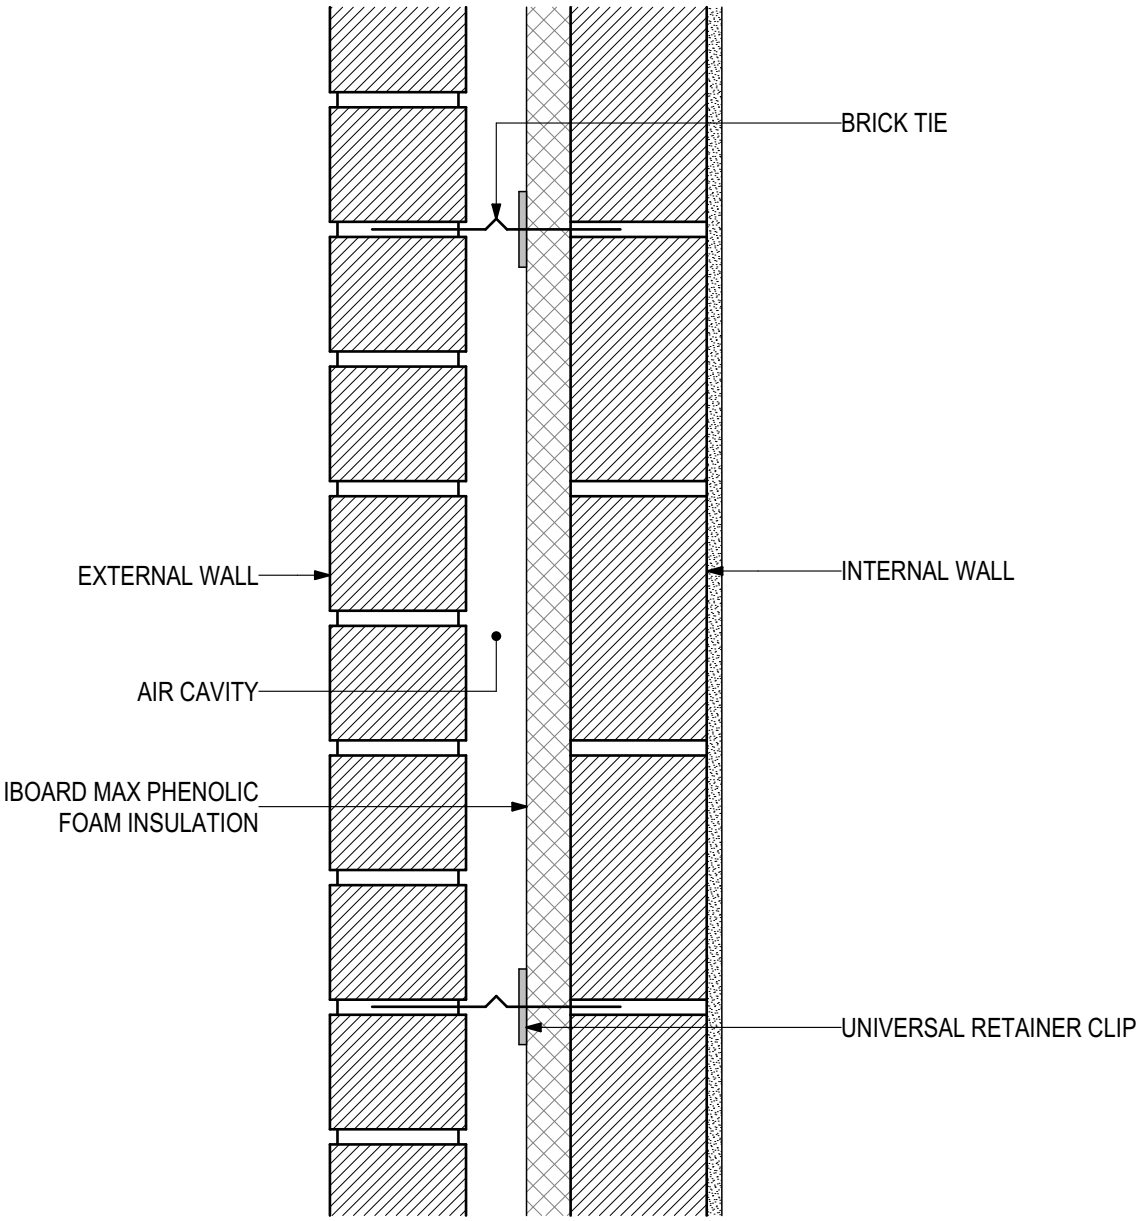

Blue Chip Group Pty Ltd – Copyright © 2022 Blue Chip Group Pty Ltd. All Rights Reserved.
Phone 1300 945 123 **Email** sales@bluechipgroup.net.au **Disclaimer** www.bluechipgroup.net.au/legal

INSTALLATION DETAILS

IBOARD MAX Phenolic Foam Insulation - Underslab Soffit Application (V0626)

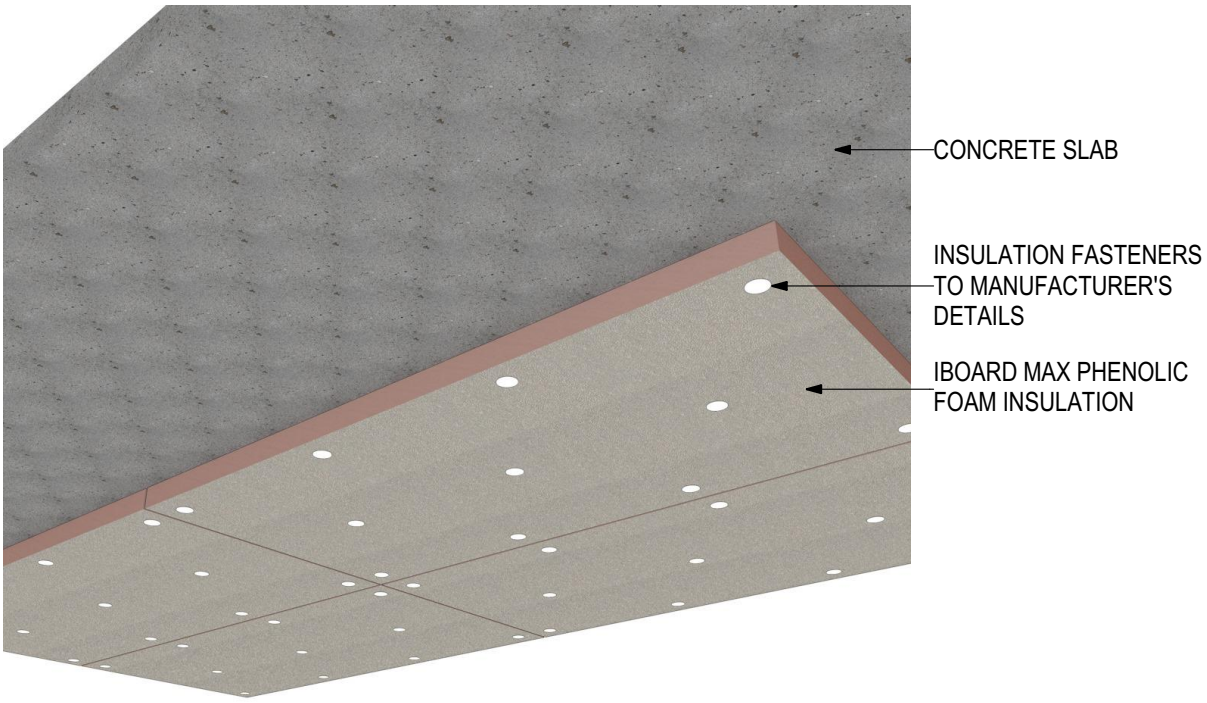

Blue Chip Group Pty Ltd – Copyright © 2022 Blue Chip Group Pty Ltd. All Rights Reserved.
Phone 1300 945 123 **Email** sales@bluechipgroup.net.au **Disclaimer** www.bluechipgroup.net.au/legal

D.01 - SOFFIT DETAIL (SCALE 1:5)

IBOARD MAX Phenolic Foam Insulation - Underslab Soffit Application (V0626)

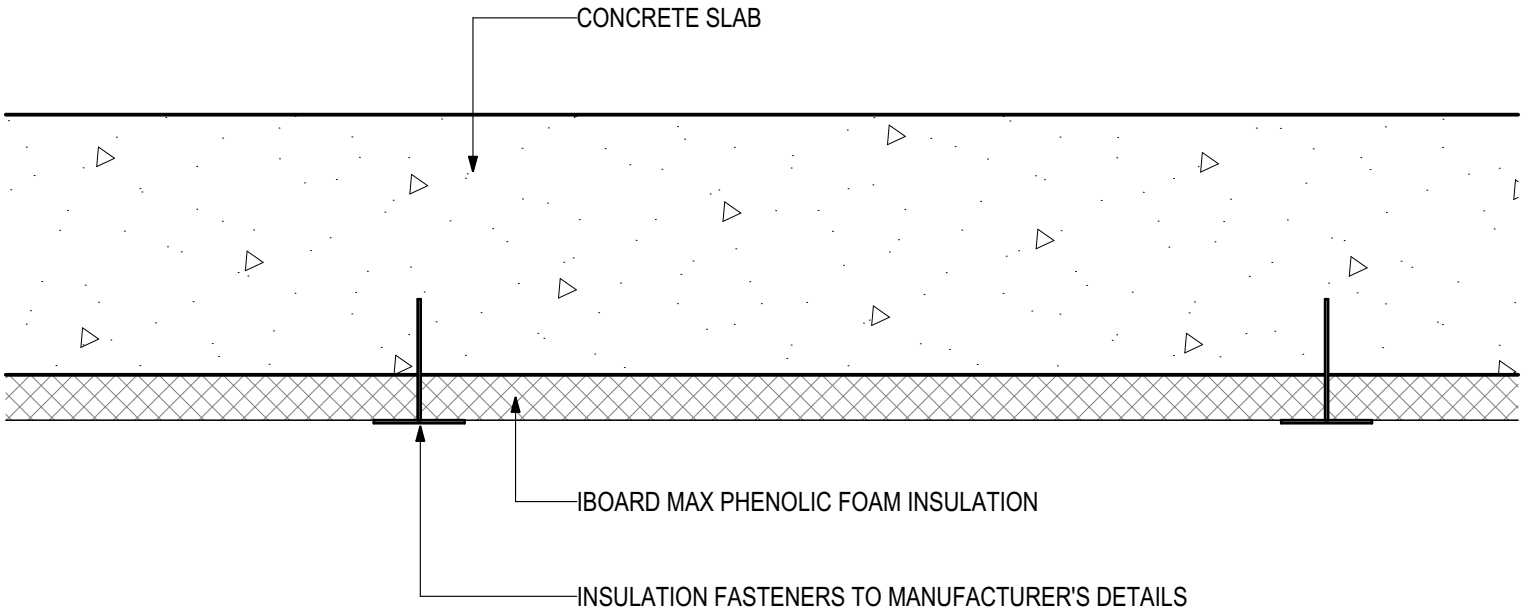

Blue Chip Group Pty Ltd – Copyright © 2022 Blue Chip Group Pty Ltd. All Rights Reserved.
Phone 1300 945 123 **Email** sales@bluechipgroup.net.au **Disclaimer** www.bluechipgroup.net.au/legal

INSTALLATION DETAILS

IBOARD MAX Phenolic Foam Insulation - Frame Wall Application (0626)

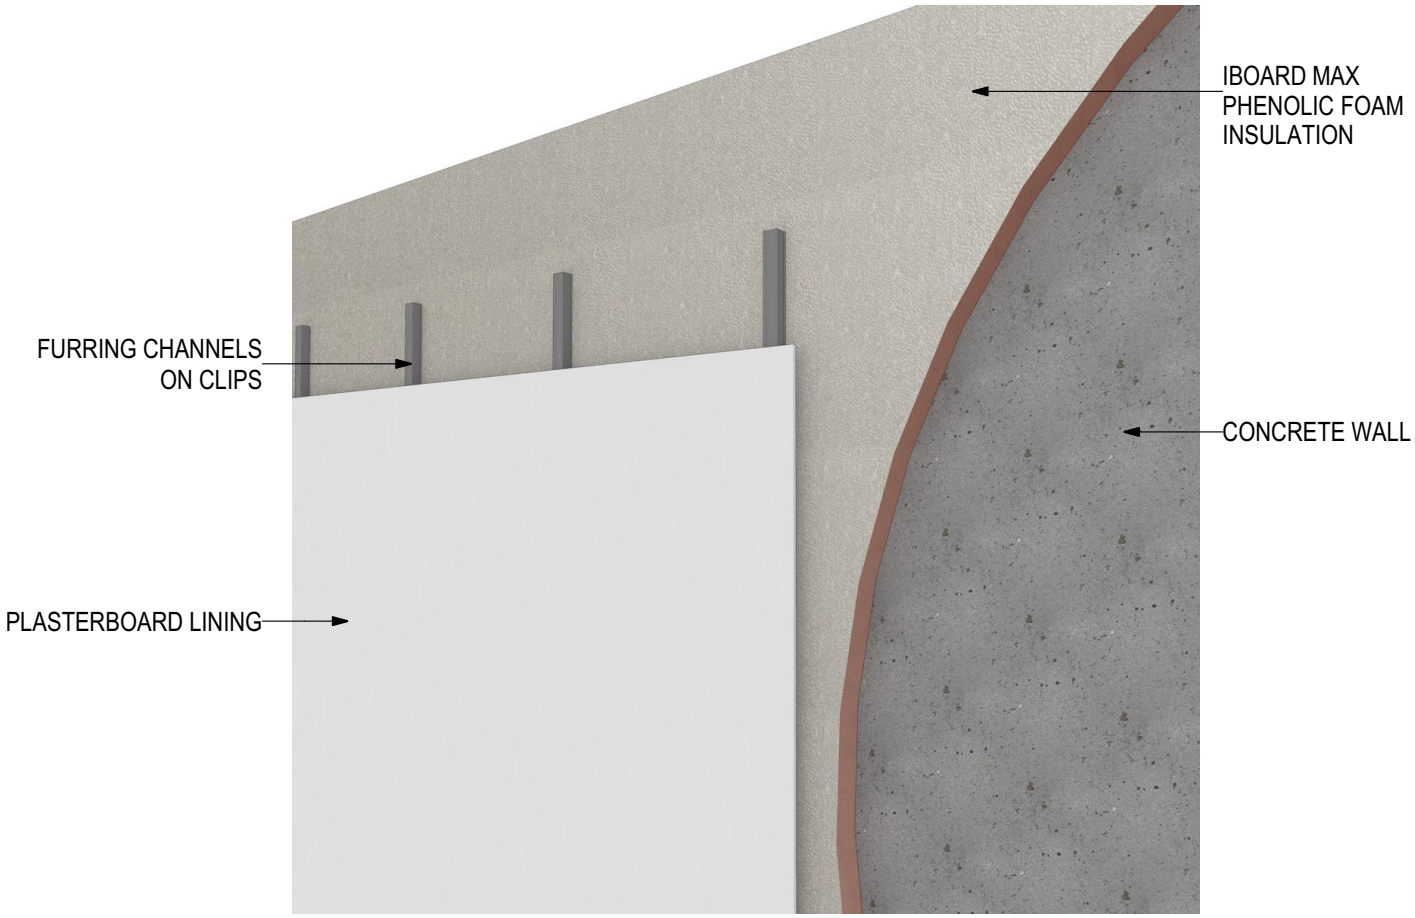

Blue Chip Group Pty Ltd – Copyright © 2022 Blue Chip Group Pty Ltd. All Rights Reserved.
Phone 1300 945 123 **Email** sales@bluechipgroup.net.au **Disclaimer** www.bluechipgroup.net.au/legal

D.01 - FRAME WALL DETAIL (SCALE 1:5)

IBOARD MAX Phenolic Foam Insulation - Frame Wall Application (0626)

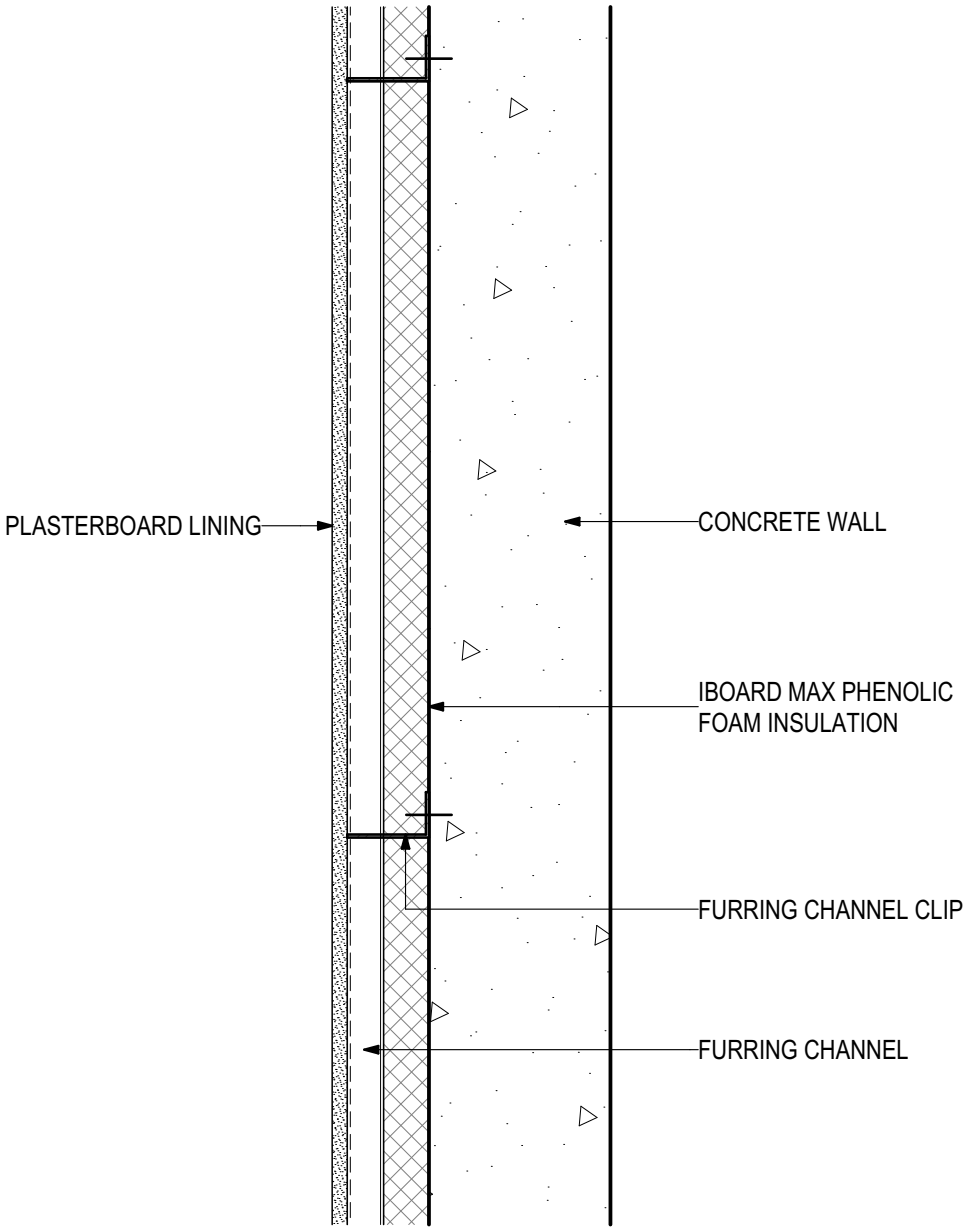

Blue Chip Group Pty Ltd – Copyright © 2022 Blue Chip Group Pty Ltd. All Rights Reserved.
Phone 1300 945 123 **Email** sales@bluechipgroup.net.au **Disclaimer** www.bluechipgroup.net.au/legal