INSTALLATION DETAILS

IROCK PLUS White Faced Stonewool - Brick Cavity Application (V1024)

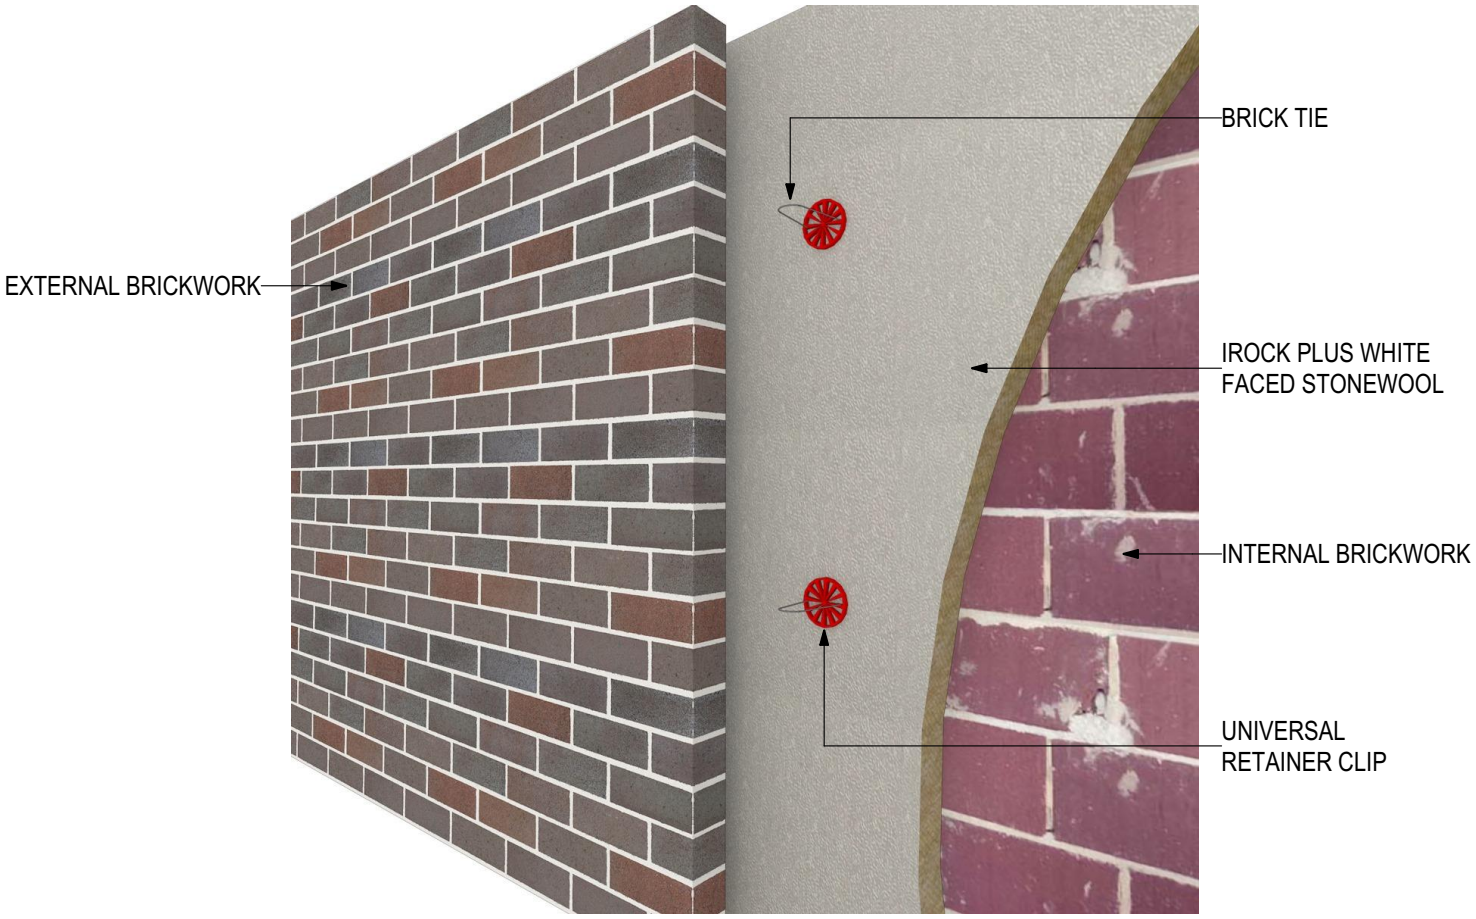

Blue Chip Group Pty Ltd – Copyright © 2022 Blue Chip Group Pty Ltd. All Rights Reserved.
Phone 1300 945 123 **Email** sales@bluechipgroup.net.au **Disclaimer** www.bluechipgroup.net.au/legal

D.01 - CAVITY BRICK WALL (SCALE 1:5)

IROCK PLUS White Faced Stonewool - Brick Cavity Application (V1024)

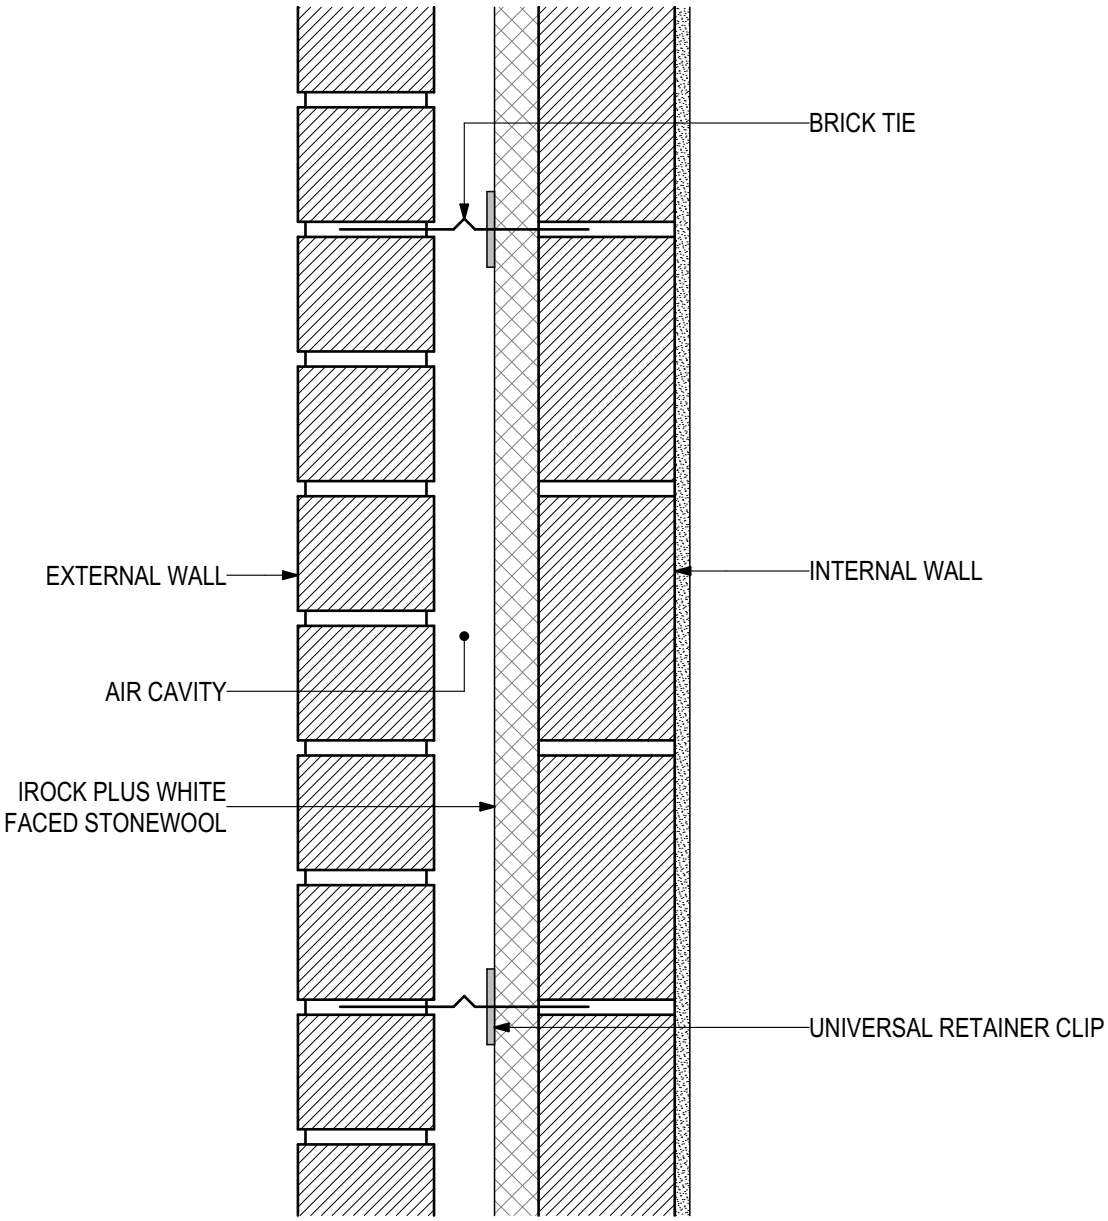

Blue Chip Group Pty Ltd – Copyright © 2022 Blue Chip Group Pty Ltd. All Rights Reserved.
Phone 1300 945 123 **Email** sales@bluechipgroup.net.au **Disclaimer** www.bluechipgroup.net.au/legal

INSTALLATION DETAILS

IROCK PLUS White Faced Stonewool - Underslab Soffit Application (V1024)

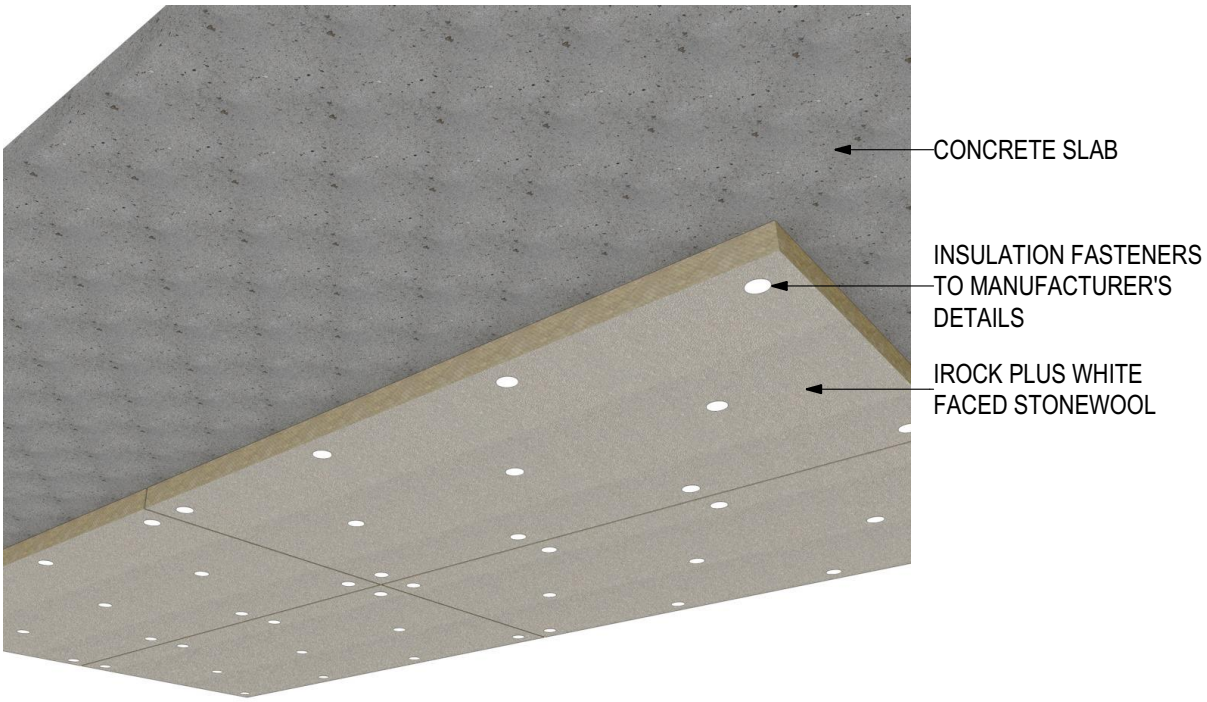

Blue Chip Group Pty Ltd – Copyright © 2022 Blue Chip Group Pty Ltd. All Rights Reserved.
Phone 1300 945 123 **Email** sales@bluechipgroup.net.au **Disclaimer** www.bluechipgroup.net.au/legal

D.01 - SOFFIT DETAIL (SCALE 1:5)

IROCK PLUS White Faced Stonewool - Underslab Soffit Application (V1024)

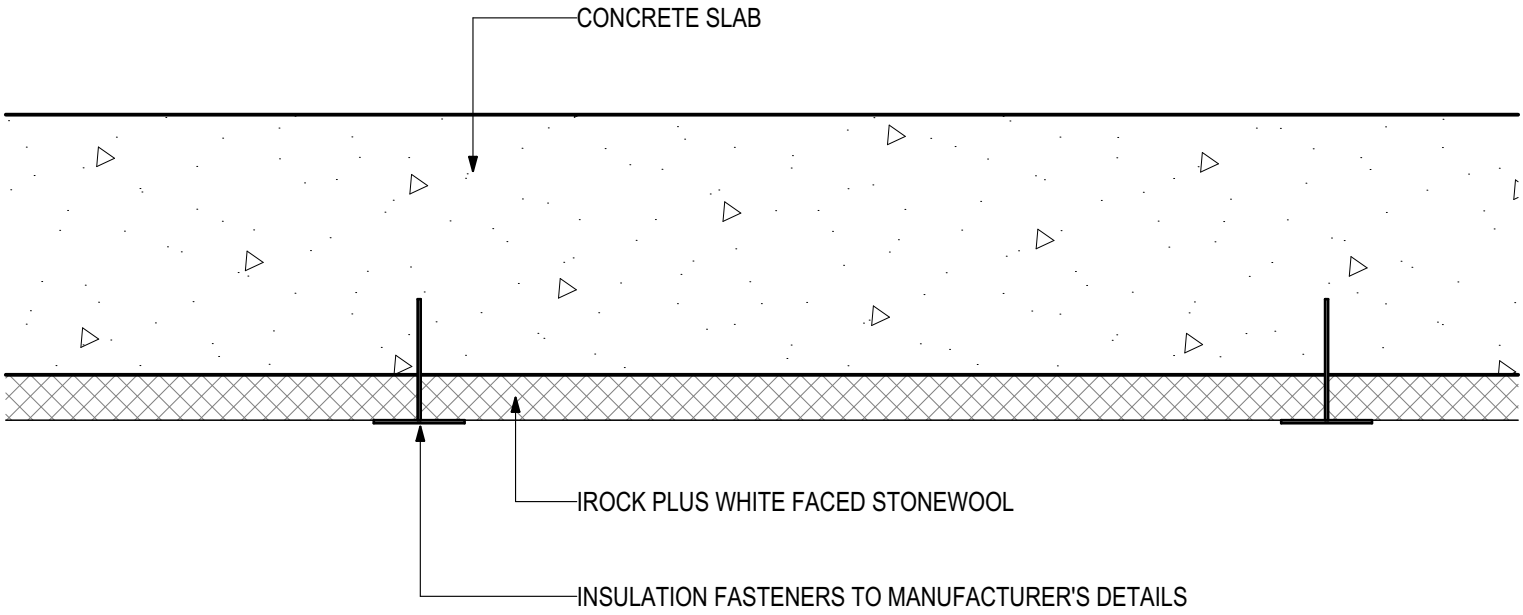

Blue Chip Group Pty Ltd – Copyright © 2022 Blue Chip Group Pty Ltd. All Rights Reserved.
Phone 1300 945 123 **Email** sales@bluechipgroup.net.au **Disclaimer** www.bluechipgroup.net.au/legal

INSTALLATION DETAILS

IROCK PLUS White Faced Stonewool - Frame Wall Application (1024)

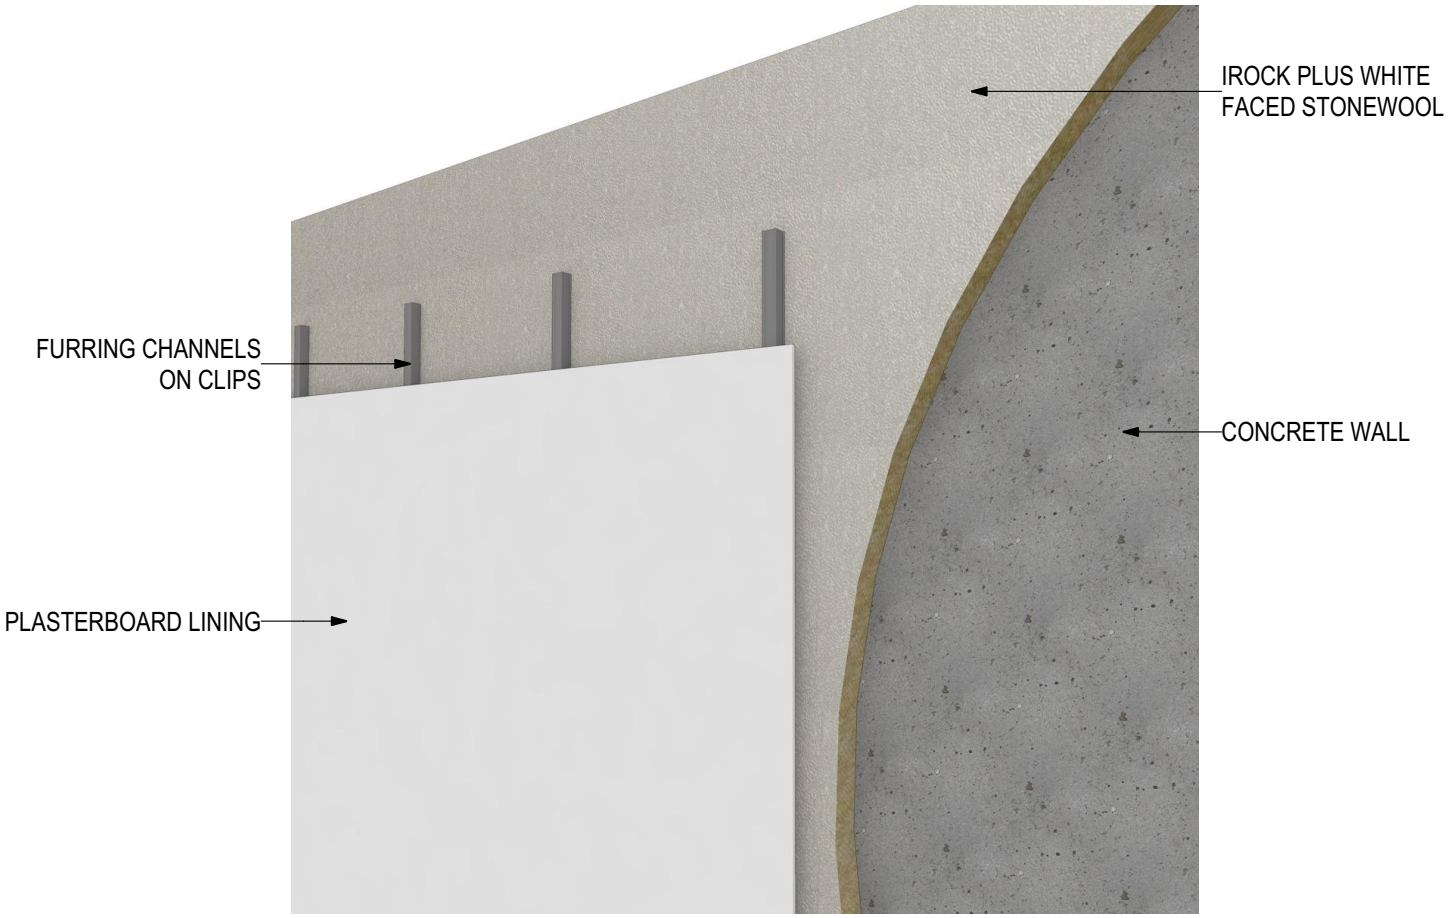

Blue Chip Group Pty Ltd – Copyright © 2022 Blue Chip Group Pty Ltd. All Rights Reserved.
Phone 1300 945 123 **Email** sales@bluechipgroup.net.au **Disclaimer** www.bluechipgroup.net.au/legal

D.01 - FRAME WALL DETAIL (SCALE 1:5)

IROCK PLUS White Faced Stonewool - Frame Wall Application (1024)

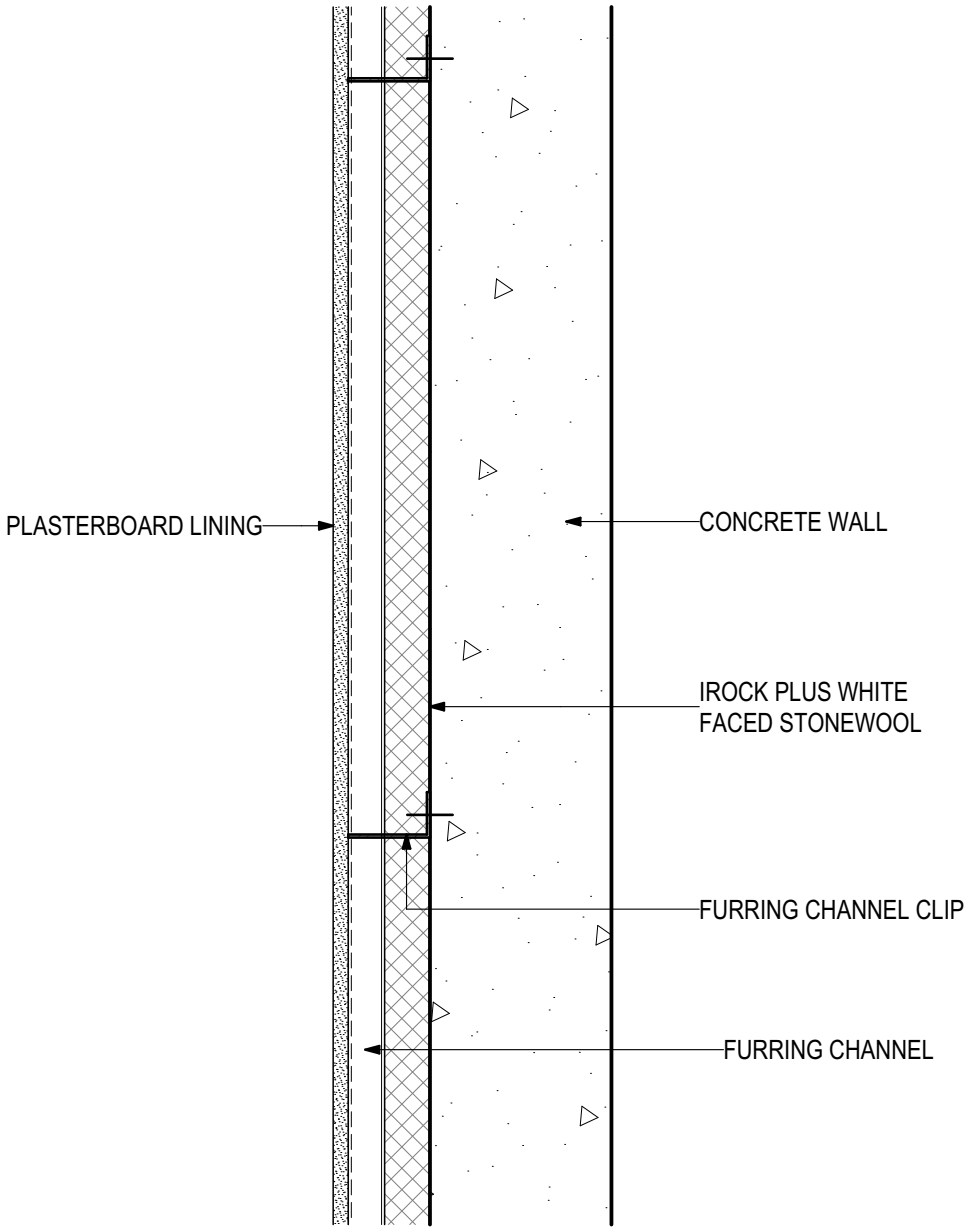

Blue Chip Group Pty Ltd – Copyright © 2022 Blue Chip Group Pty Ltd. All Rights Reserved.
Phone 1300 945 123 **Email** sales@bluechipgroup.net.au **Disclaimer** www.bluechipgroup.net.au/legal